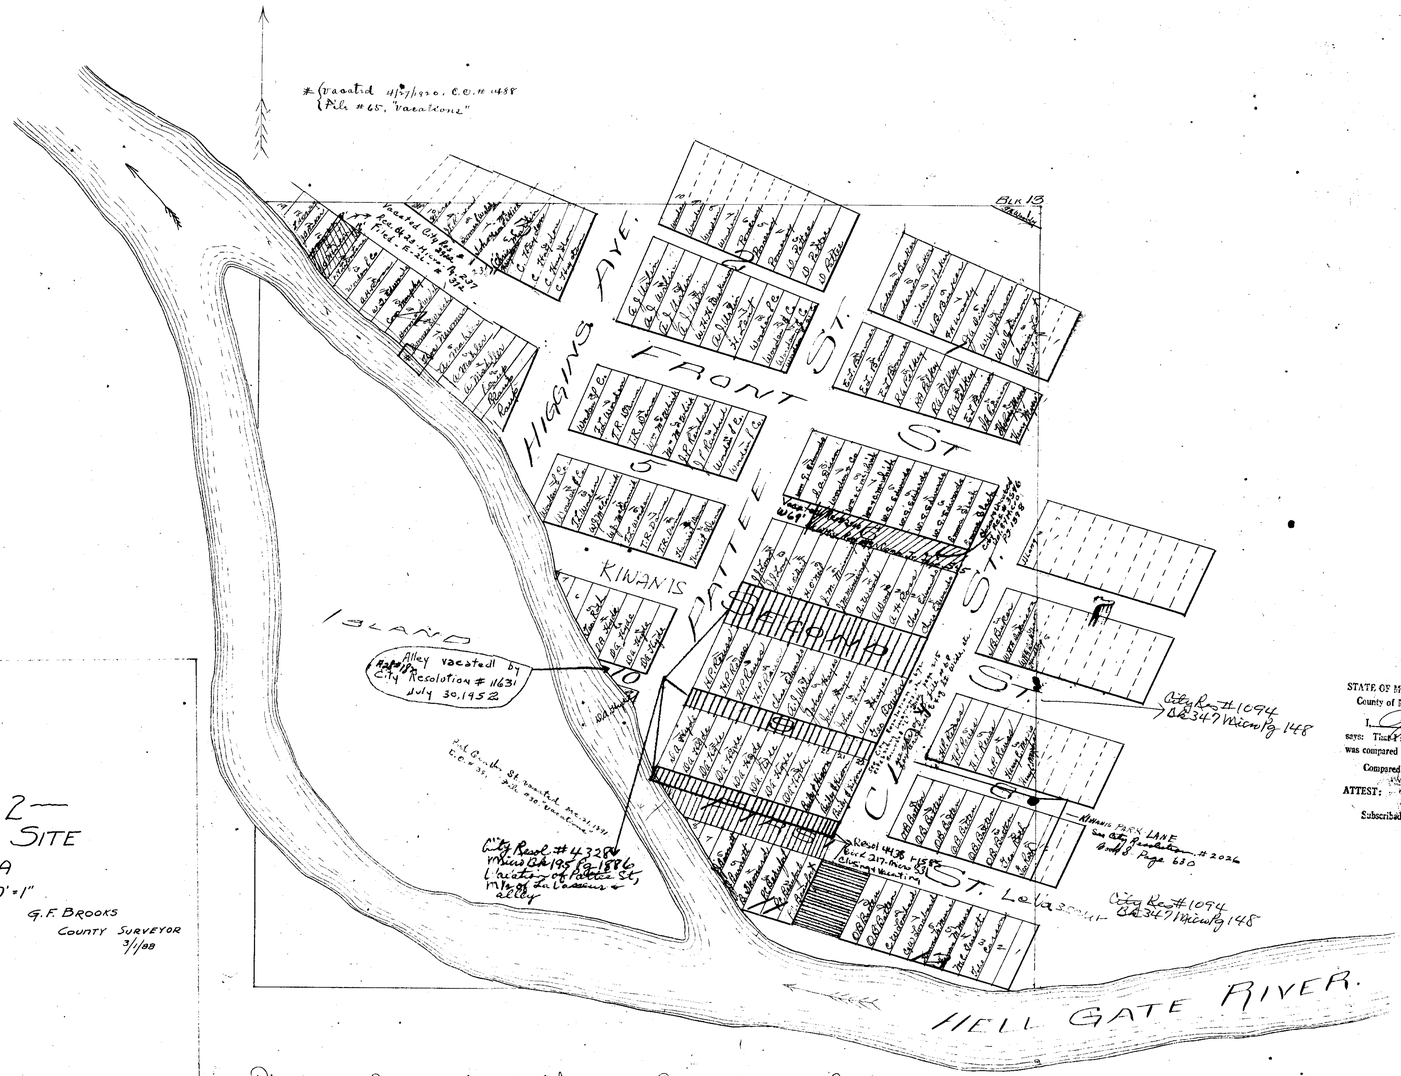

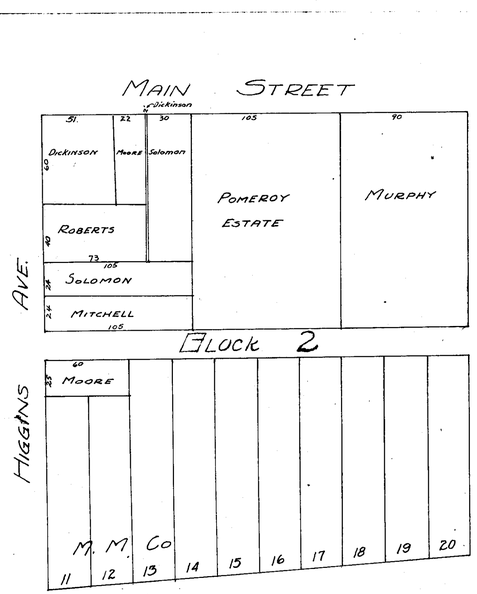

—Block 2—
Old Town Site
Missoula
Scale 50'=1"

G. F. Brooks
County Surveyor
3/1/88

Filed in the Recorder's Office of Missoula County, Montana Territory on the 5th day of April A.D. 1871.
(Signed) Frank H. Woody
County Recorder
Missoula Co.
M.T.

100 300 500

—Missoula—

STATE OF MONTANA, County of Missoula. } ss. SURVEYOR'S CERTIFICATE

I, R.J. Hale, on my oath deposes and says: That I am an engineer under whose supervision the above plat was compared and find this a full, true and correct copy of the original.

Compared this 13th day of February, 1925

ATTEST: R. Hale
Co. Surveyor for Missoula County, Montana

Subscribed and sworn to before me this 13th day of Feb. 1925

W. H. Wooley
Clerk and Recorder for Missoula County, Montana

STATE OF MONTANA, County of Missoula. } ss. SURVEYOR'S CERTIFICATE

I, R. Hale, on my oath deposes and says: That I am an engineer under whose supervision the above plat was compared and find this a full, true and correct copy of the original.

Compared this 13th day of February, 1925

ATTEST: R. Hale
Co. Surveyor for Missoula County, Montana

Subscribed and sworn to before me this 13th day of Feb. 1925

W. H. Wooley
Clerk and Recorder for Missoula County, Montana

Territory of Montana } ss
County of Missoula }

I, J. D. Bogart, County Clerk of the aforesaid do hereby certify that the above correct copy of the original plat of [illegible] In Witness whereof I have hereunto [illegible] seal of Missoula County this 6th day [illegible]

Seal