SOUTH SIDE HOMES.

MISSOULA MONT.

I certify that I received this Instrument for Record on the 10th day of January, A.D. 1905, at 2[15] o'clock P.M., and that it is recorded in book "2" of Plats, Records of Missoula County, State of Montana, on page 13 thereof. Witness my hand and official seal.

(County SEAL)

W. H. Smith
County Recorder.

This plat approved this 23rd day of January A.D. 1905.

John Bonner
August Hollensteiner
Peter Scheffer.
County Commissioners
Missoula County, Montana

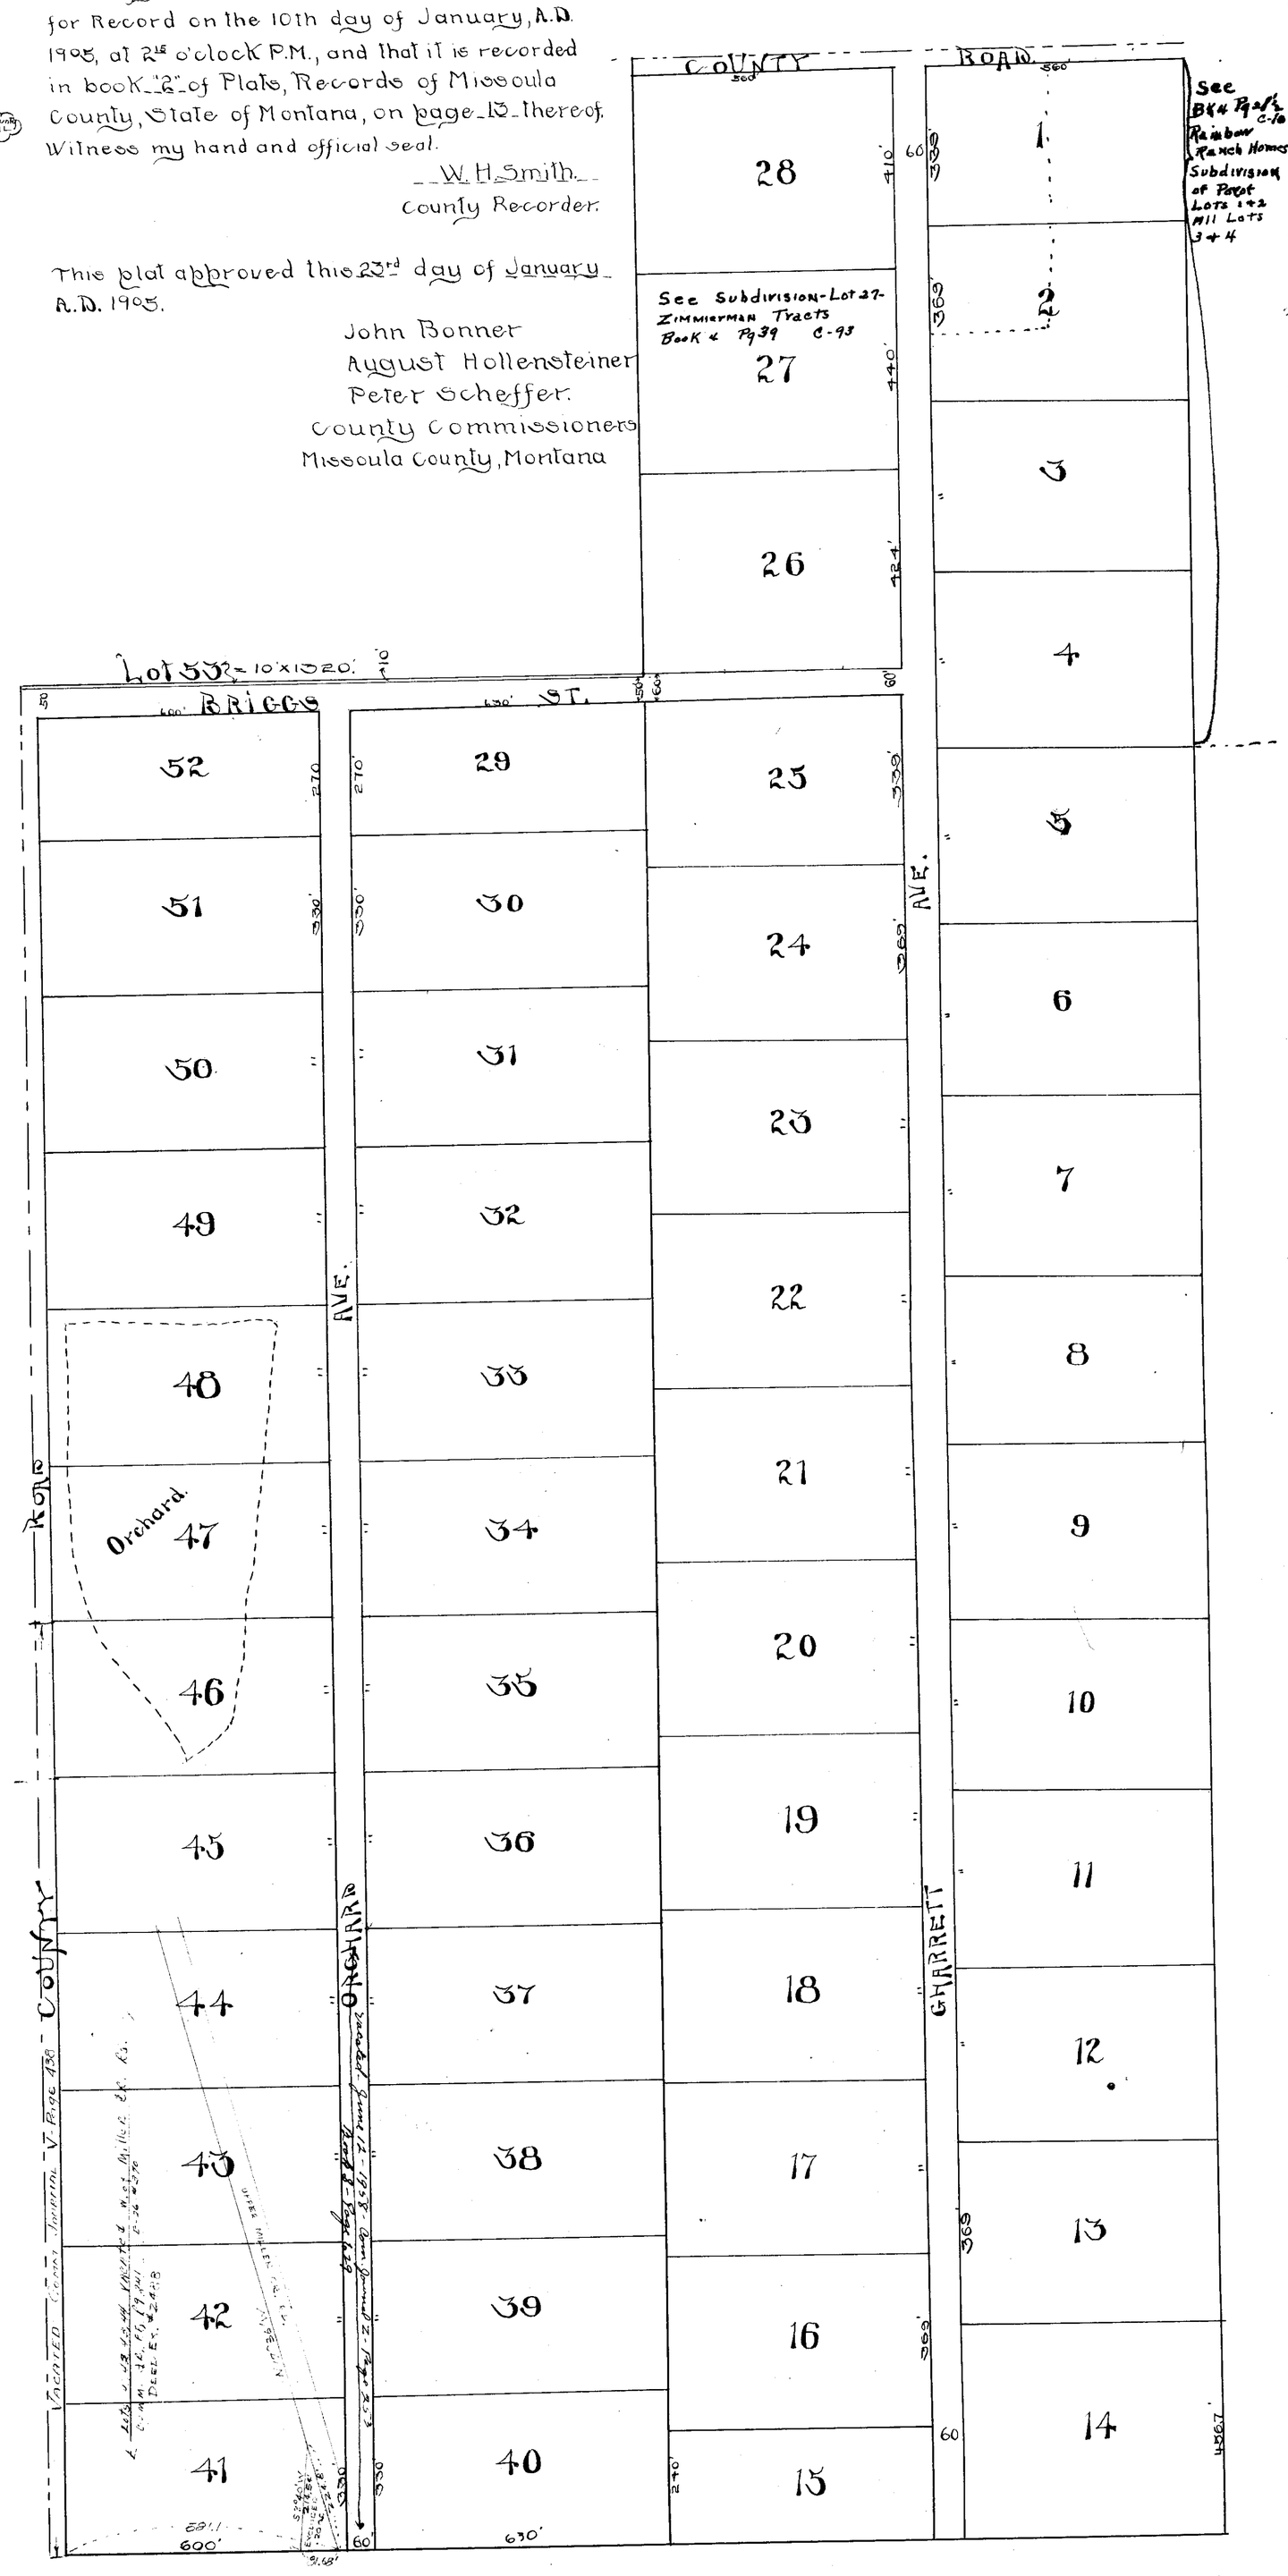
COUNTY ROAD
See B&4 Pg of C-10 Rainbow Ranch Homes Subdivision of Part Lots 1+2 All Lots 3+4
See Subdivision-Lot 27-Zimmerman Tracts Book 4 Pg 39 C-93
Lot 53 = 10'x1320'
BRIGGS ST.
ORCHARD AVE.
GARRETT AVE.
Orchard
UNITED COUNTY JOURNAL V. Page 430
Upper Miller Ck. Rd.
Missoula Gem Co. Plat Book 2 Pg 63
Deed Ex. 2-26 #276
Comm. 42, Pg 19 Deed Ex. #2418
Deed Ex. 12-21 #2418
Deed Ex. 2-26 #276
Deed Ex. 2-26 #276
Deed Ex. 2-26 #276